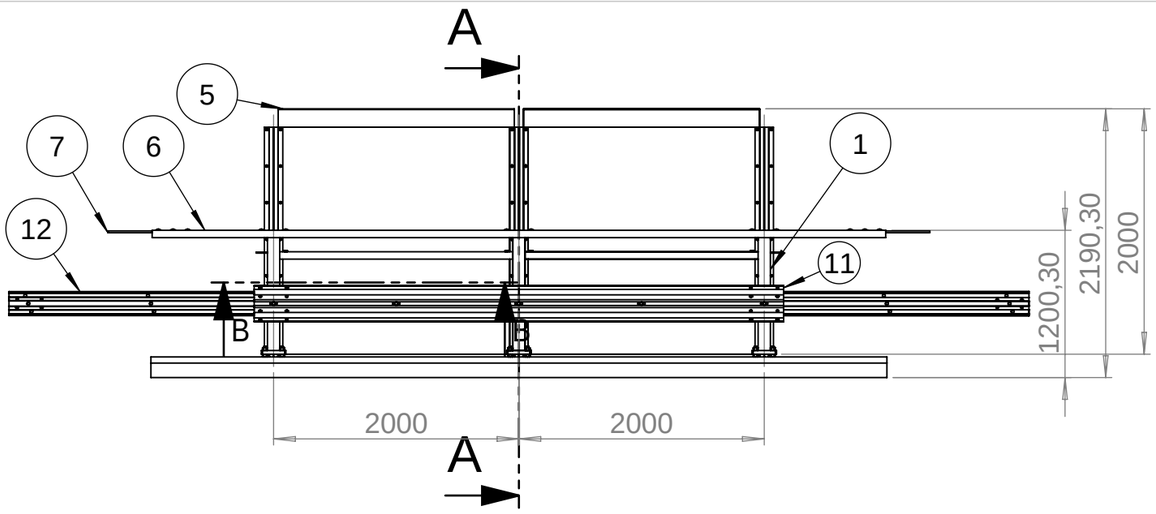

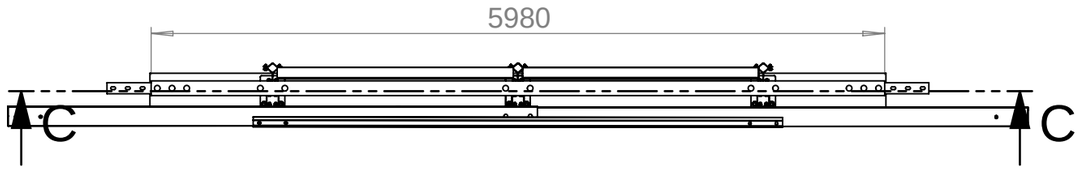

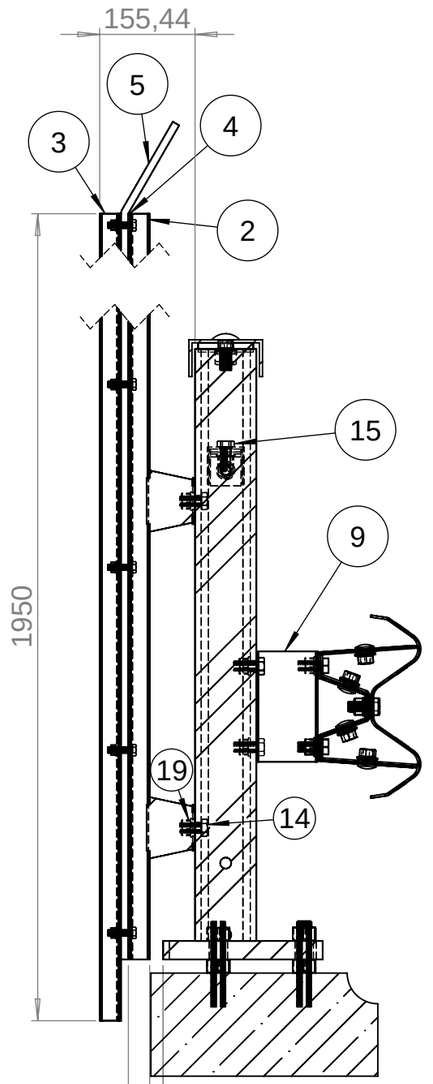

DETAIL A-A
SCALE 1 : 10

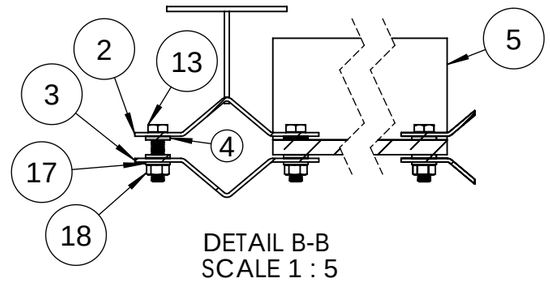

DETAIL B-B
SCALE 1 : 5

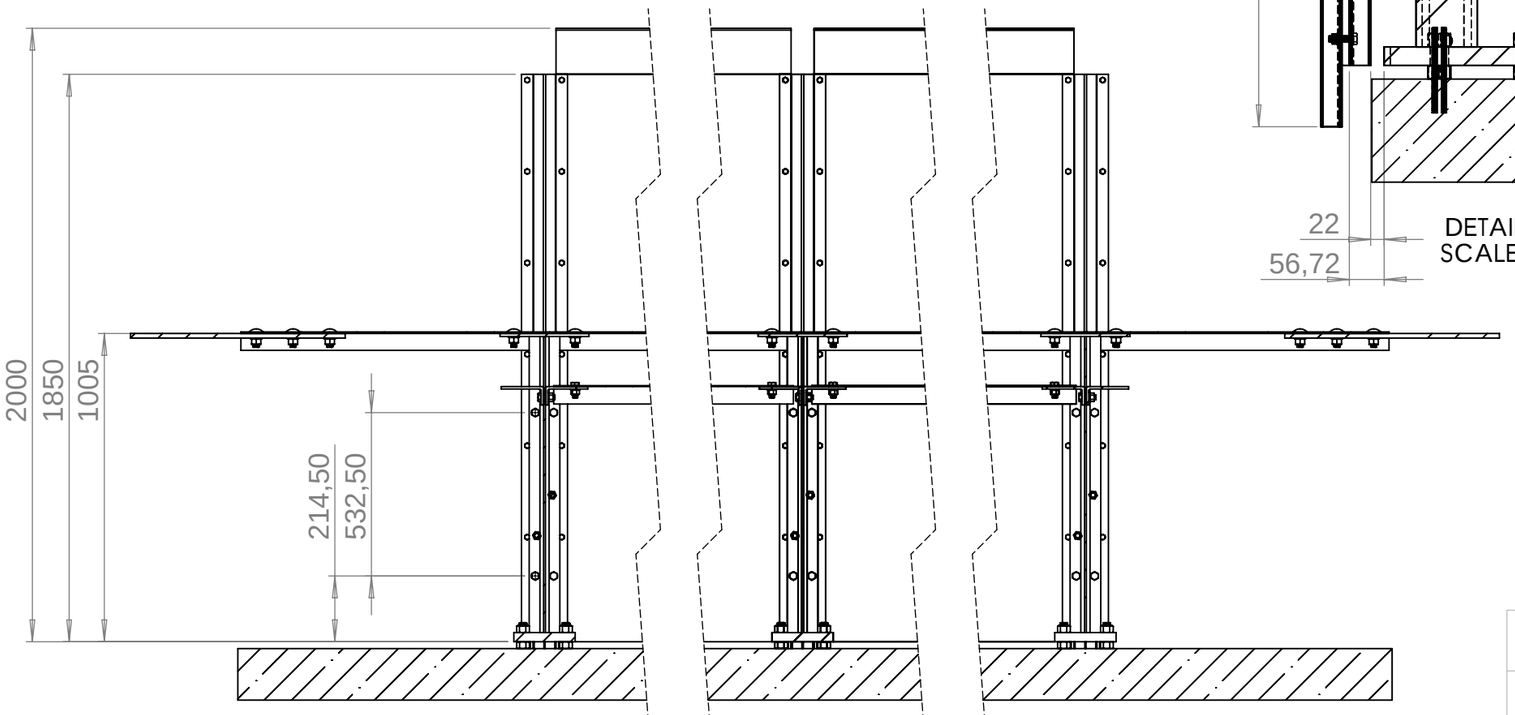

DETAIL C-C
SCALE 1 : 20

ITEM NUMBER	PART NAME
1	SVV1-K02-160_BT2LP-1000 Elevation Post 1000mm for BT2LP
2	GSP-BT2LP_h-120 Front BT2 post 2000
3	GSP-BT2LP_h-110 Rear BT2 plate 1950
4	E-Strip Self Advesive Seal EPDM 15x3
5	Polycarbonate noise barrier 2000x2000x12
6	SVV1-K05-56 Hand Rail 6m
7	SVV1-K05-57 Hand Rail connection plate
8	SVV1-K02-160-04 Connecting plate small
9	SVV1-K06-30 Utblokking
10	SVV1-K06-110 Post connector std
11	GS101013-1 W profile
12	40083-3 M Profile 3mm 4316mm
13	ISO 4017 - M10 x 40-S
14	ISO 4017 - M16 x 35-S
15	ISO 4017 - M16 x 40-S
16	ISO 4017 - M16 x 45-S
17	Washer DIN 125 - A 10.5
18	Hexagon Nut ISO - 4032 - M10 - W - N
19	Hexagon Nut ISO - 4032 - M16 - W - N

Drawn by	Checked by	Approved by - date	File name	Date
DŠ				06.08.2019

System: **CC4-BT2-LP-PC**

roadworks veisikring

Road barrier bridge set - 1000/2000 height Assembly

DWG NO.: SVV2-GSPBT2LPPC12000 | Edition: OB | Size: A3

Manufacturer/Producer: CC4-JSGQ-LS-CZ

SCALE:1:50 | SHEET 1 OF 2